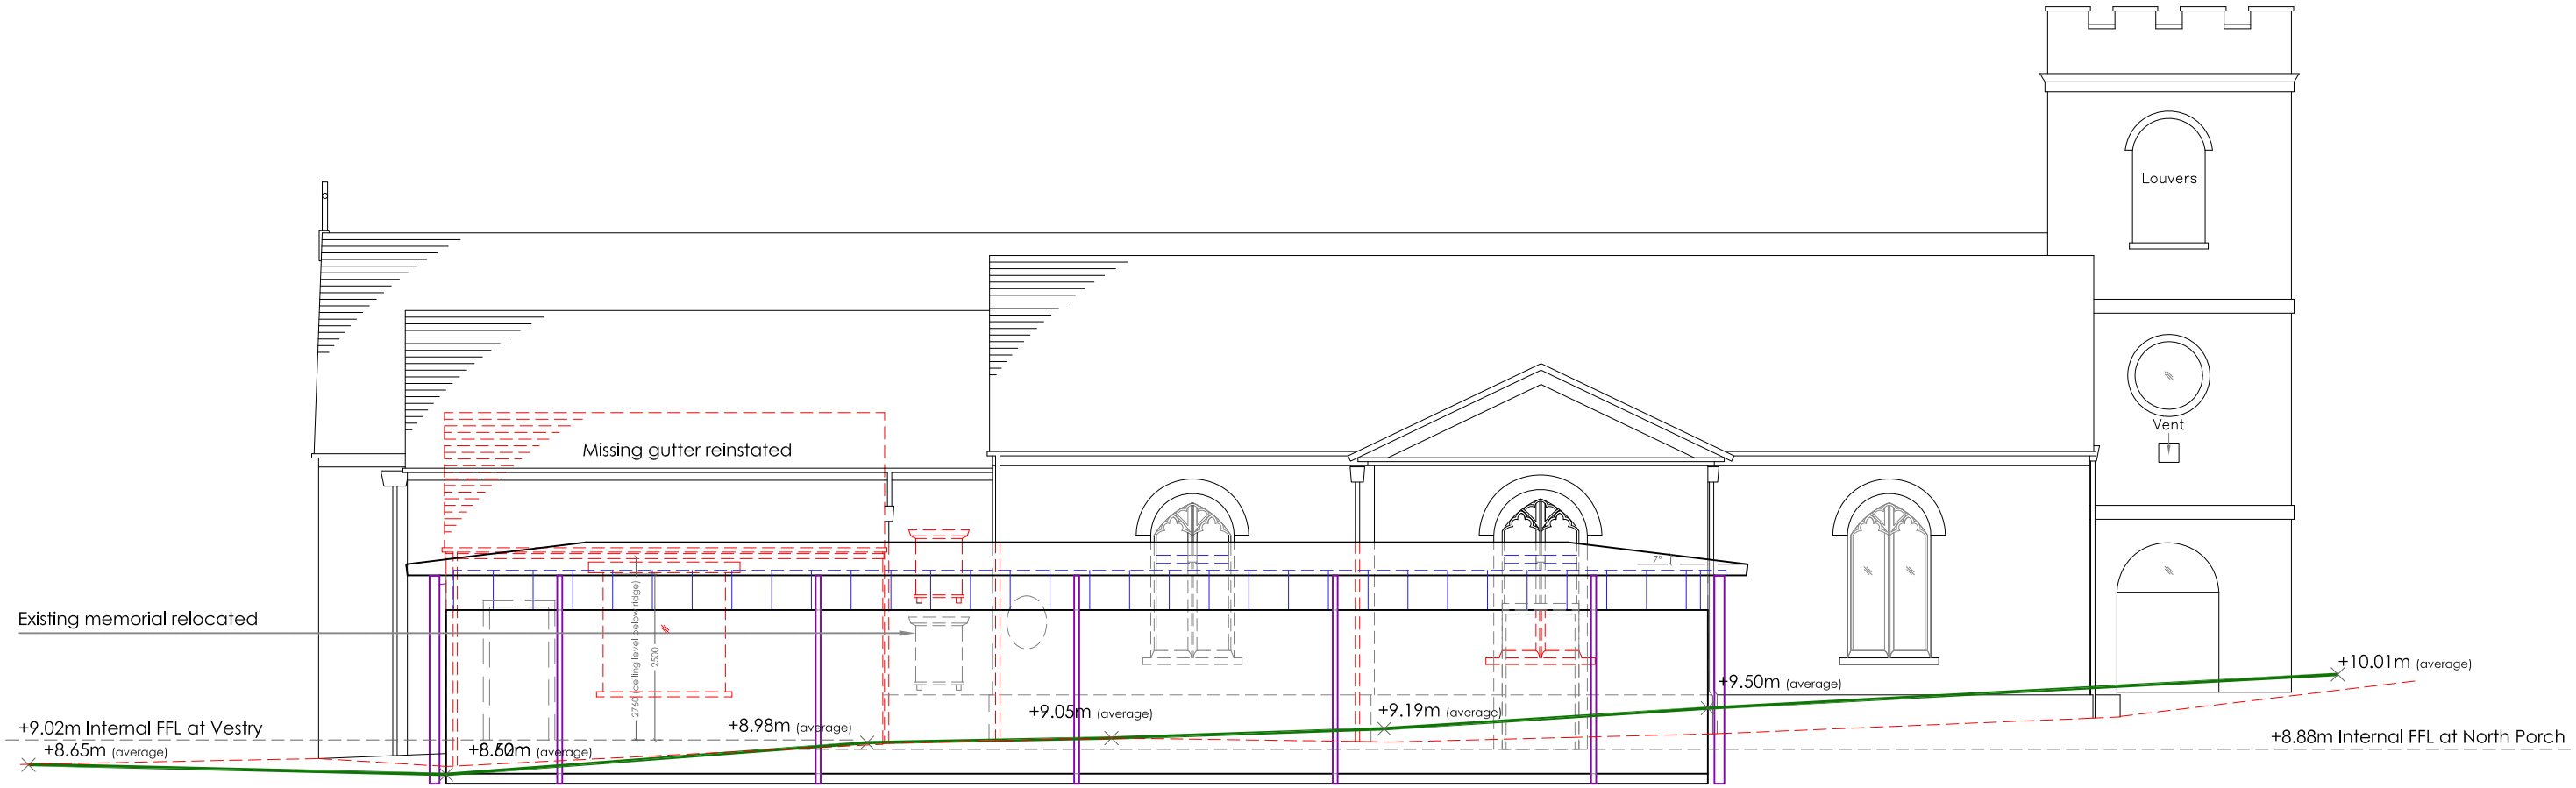

PROPOSED NORTH ELEVATION

showing external ground levels along the North elevation of proposed extension

0 5m 10m

File Path: H:\S\St. Mary with St. Alban 1230\1230-05. North extension\15. Drawings\Sketch

General Notes:-

1. All drawings remain the copyright of MRDA,and cannot be reproduced without approval.
2. This drawing must not be scaled.
3. Documents/drawings transferred by electronic mail are not to be altered without the consent of MRDA.
4. Dimensional/level accuracy only applies to the written notation.
5. The drawings/information issued by MRDA are to be cross referenced where necessary with other relevant Consultants information.
6. If in doubt ask!!

Rev	Note	Date

Status: SKETCH

Client / Organisation: PCC

Project: St Mary with St. Alban Church, Teddington

Drawing title: Proposed North Elevation

MRDA
Architects and Conservation Consultants
3 King Street Cloisters, Clifton Walk
Hammersmith, London, W6 0GY
T : 020 8748 3755 F : 020 8748 3756
www.mrda.co.uk office@mrda.co.uk

Job No. 1230-05	Dwg No. SK.004	Revision. -	
Scale. 1:100 @A3	Dr. IA	Ch. MD	Date. 06.16